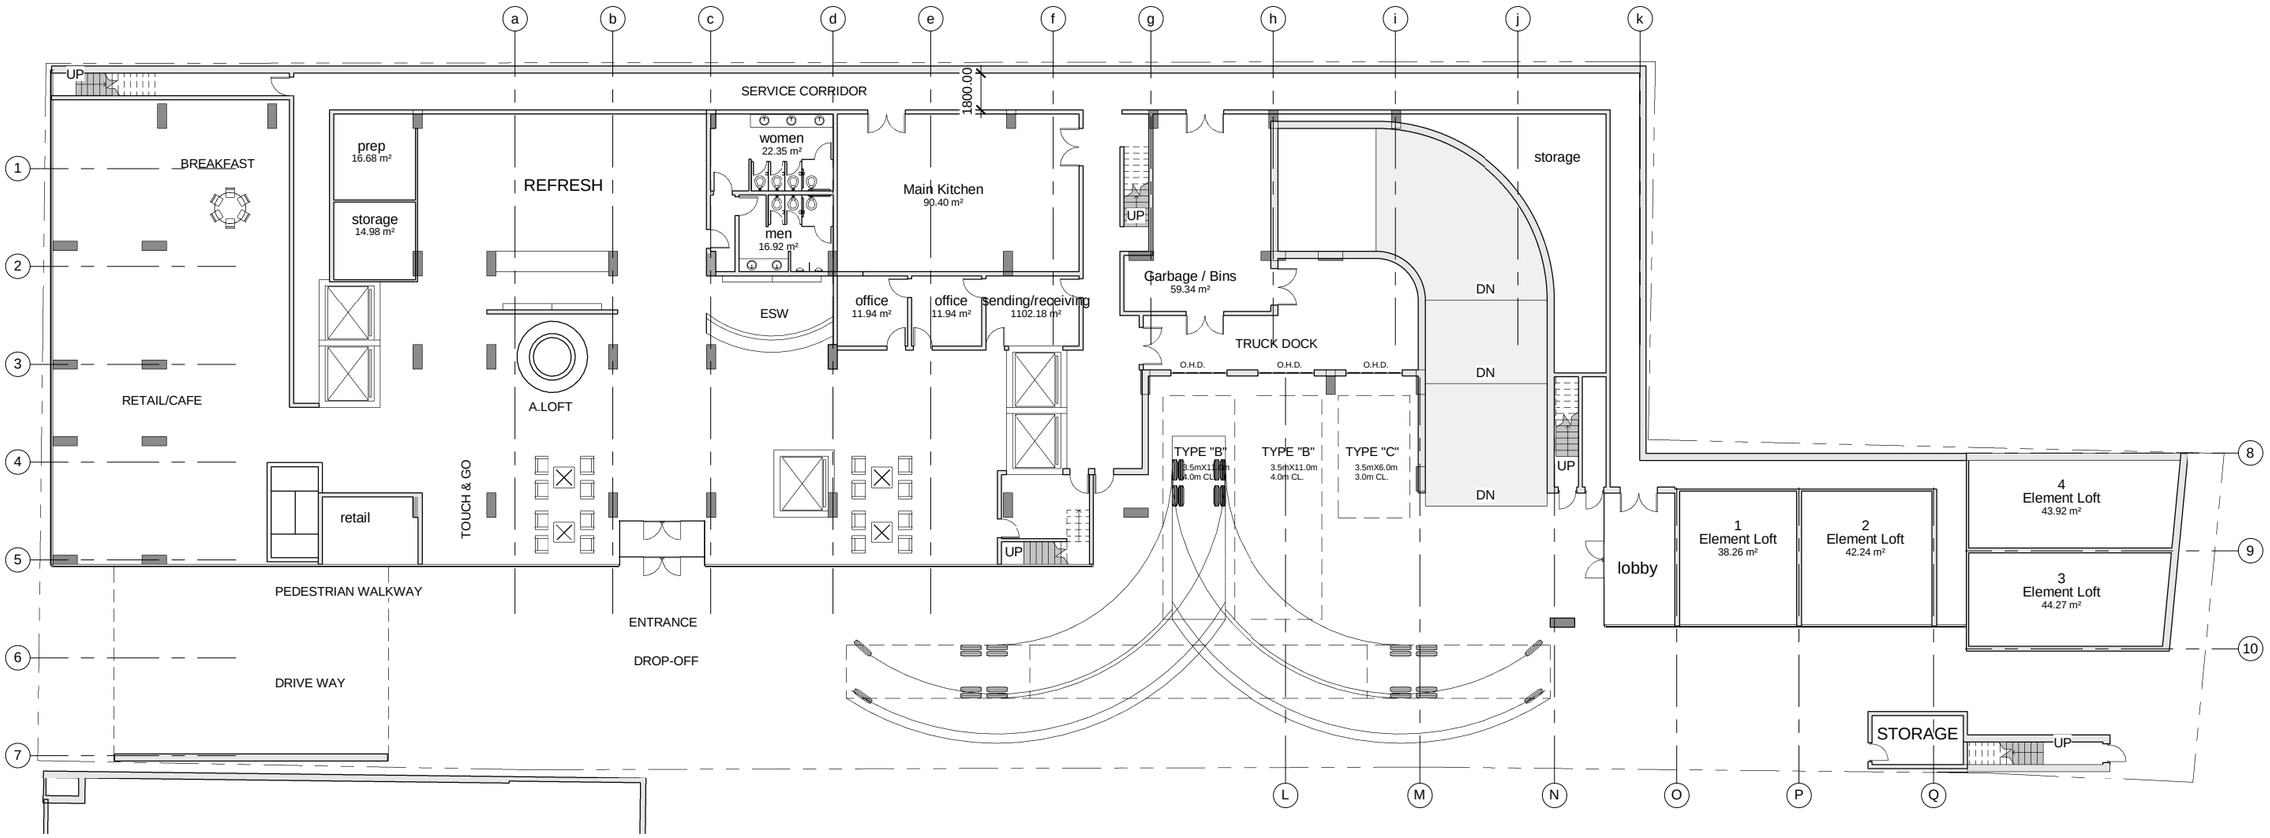
a
b
c
d
e
f
g
h
i
j
k
1
2
3
4
5
6
7
8
9
10
L
M
N
O
P
Q
UP
BREAKFAST
RETAIL/CAFE
prep
16.68 m²
storage
14.98 m²
REFRESH
A.LOFT
retail
TOUCH & GO
PEDESTRIAN WALKWAY
DRIVE WAY
ENTRANCE
DROP-OFF
SERVICE CORRIDOR
1800.00
women
22.35 m²
men
16.92 m²
ESW
Main Kitchen
90.40 m²
office
11.94 m²
office
11.94 m²
sending/receiving
1102.18 m²
UP
Garbage / Bins
59.34 m²
TRUCK DOCK
O.H.D.
O.H.D.
O.H.D.
TYPE "B"
TYPE "B"
3.5mX11.0m
4.0m CL.
TYPE "C"
3.5mX6.0m
3.0m CL.
DN
DN
DN
UP
storage
lobby
1
Element Loft
38.26 m²
2
Element Loft
42.24 m²
4
Element Loft
43.92 m²
3
Element Loft
44.27 m²
STORAGE
UP