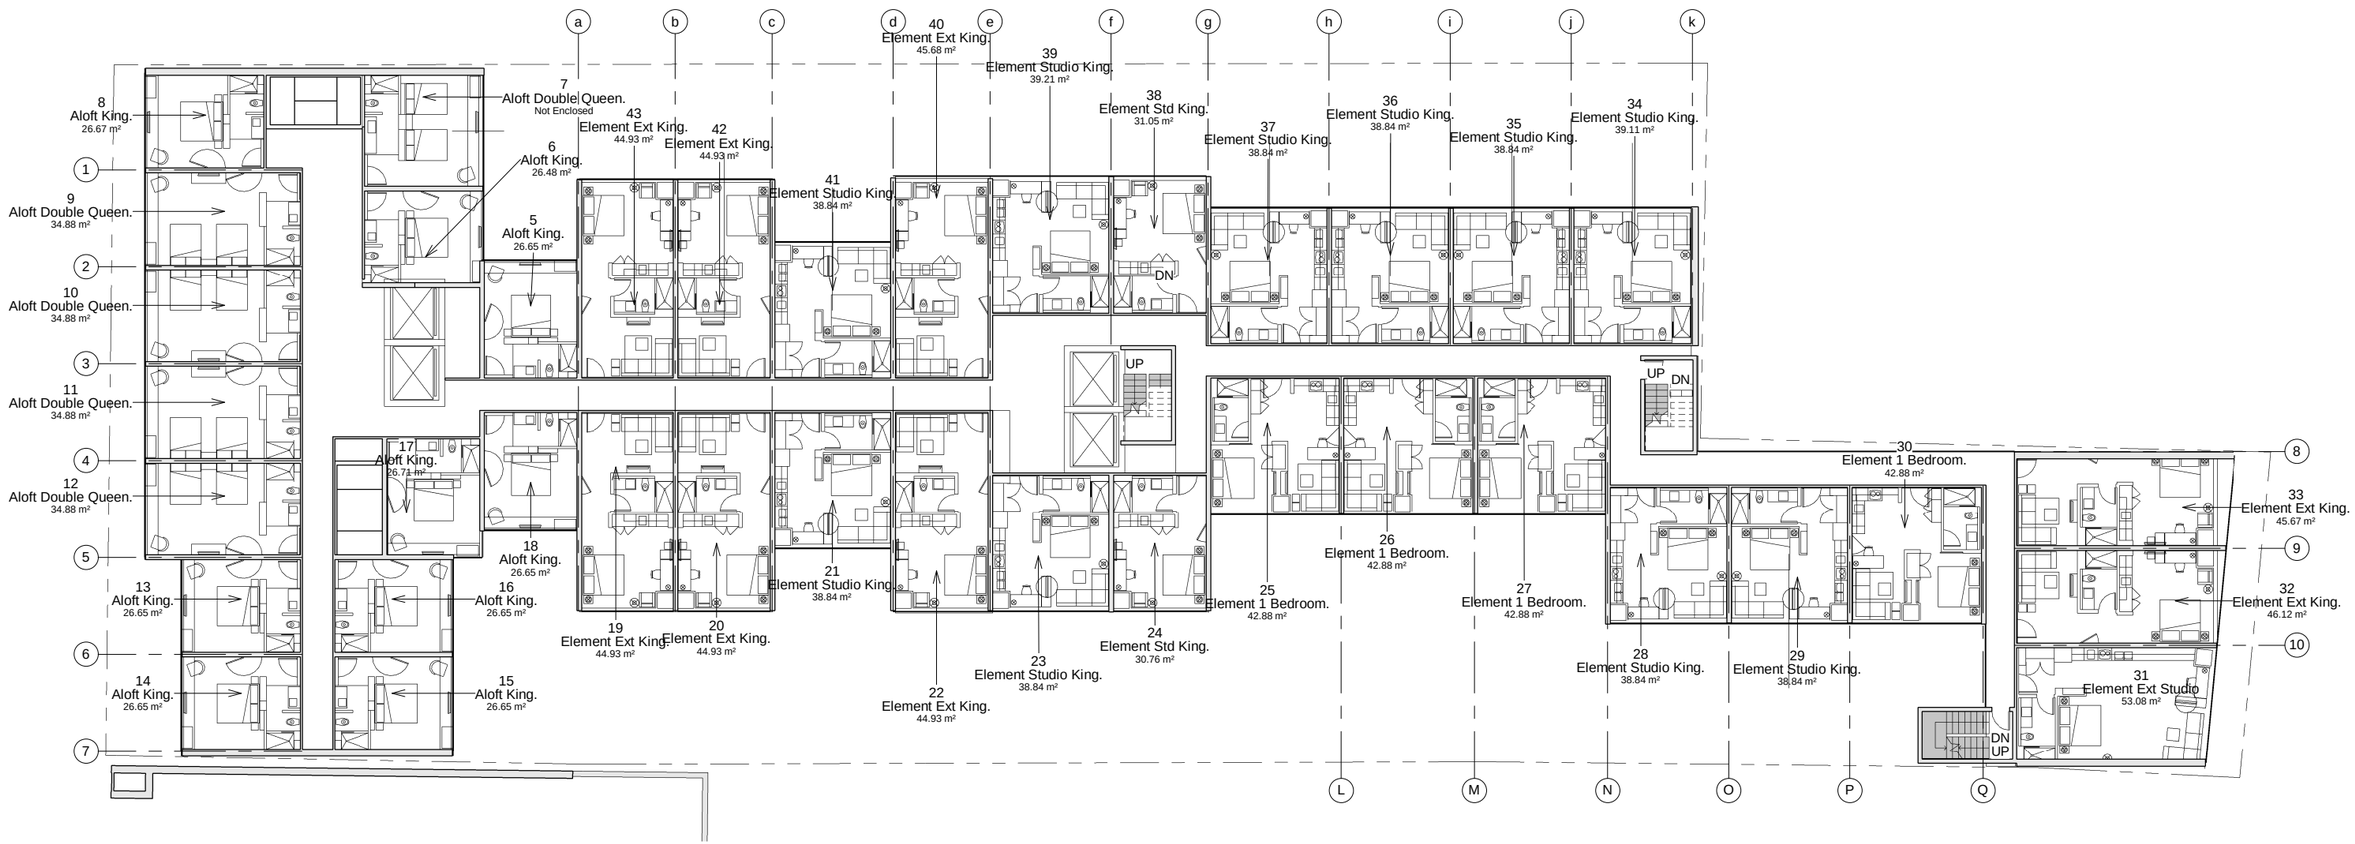
a
b
c
d
e
f
g
h
i
j
k
1
2
3
4
5
6
7
8
9
10
L
M
N
O
P
Q
8
Aloft King.
26.67 m²
9
Aloft Double Queen.
34.88 m²
10
Aloft Double Queen.
34.88 m²
11
Aloft Double Queen.
34.88 m²
12
Aloft Double Queen.
34.88 m²
13
Aloft King.
26.65 m²
14
Aloft King.
26.65 m²
15
Aloft King.
26.65 m²
16
Aloft King.
26.65 m²
17
Aloft King.
26.71 m²
18
Aloft King.
26.65 m²
19
Element Ext King.
44.93 m²
20
Element Ext King.
44.93 m²
21
Element Studio King.
38.84 m²
22
Element Ext King.
44.93 m²
23
Element Studio King.
38.84 m²
24
Element Std King.
30.76 m²
25
Element 1 Bedroom.
42.88 m²
26
Element 1 Bedroom.
42.88 m²
27
Element 1 Bedroom.
42.88 m²
28
Element Studio King.
38.84 m²
29
Element Studio King.
38.84 m²
30
Element 1 Bedroom.
42.88 m²
31
Element Ext Studio
53.08 m²
32
Element Ext King.
46.12 m²
33
Element Ext King.
45.67 m²
34
Element Studio King.
39.11 m²
35
Element Studio King.
38.84 m²
36
Element Studio King.
38.84 m²
37
Element Studio King.
38.84 m²
38
Element Std King.
31.05 m²
39
Element Studio King.
39.21 m²
40
Element Ext King.
45.68 m²
41
Element Studio King.
38.84 m²
42
Element Ext King.
44.93 m²
43
Element Ext King.
44.93 m²
5
Aloft King.
26.65 m²
6
Aloft King.
26.48 m²
7
Aloft Double Queen.
Not Enclosed
UP
DN
UP
DN
DN
UP